

Fast & Affordable Clear Sign Specifications Makeable Signs

Contact: Javier Contreras | Director

p:480.238.0063 | e: contrerassignndesign@gmail.com

Wall Signs

Channel Letters, Sign Cabinets

Logo Boxes, Text Capsules,

Blade Signs, etc.



PAN CHANNEL LETTERS
FLUSH MOUNTED TO FASCIA




Reproduction



Sign Specifications: Single-Sided Wall Sign Qty: one (1) set of channel letters


- Ⓐ INTERNALLY ILLUMINATED ALUMINUM FABRICATED 5" DEEP CHANNEL LETTERS WITH BURGUNDY (PMS #288) PAINTED RETURNS. TRIM CAPS TO BE BURGUNDY TO MATCH RETURN COLORS. 3/16" WHITE PLEX FACES WITH 3M BURGUNDY TRANSLUCENT VINYL (#230-49) APPLIED. ILLUMINATION TO BE WHITE NEON. SURFACE MOUNTED TO BUILDING FASCIA.
- Ⓑ INTERNALLY ILLUMINATED ALUMINUM FABRICATED 5" DEEP CHANNEL LOGOS WITH BURGUNDY (PMS #288) PAINTED RETURNS. TRIM CAPS TO BE BURGUNDY TO MATCH RETURN COLORS. 3/16" WHITE PLEX FACES WITH 3M BURGUNDY TRANSLUCENT VINYL (#230-49) APPLIED. ILLUMINATION TO BE WHITE NEON. SURFACE MOUNTED TO BUILDING FASCIA.

ATTENTION: PROOF ALL DRAWINGS CAREFULLY! IT IS THE RESPONSIBILITY OF THE CUSTOMER TO APPROVE COLOR, STYLE, SHAPE, PROPORTION OF GRAPHICS AND LOGOS, AND SPELLING OF TRADEMARKS AND SERVICE MARKS

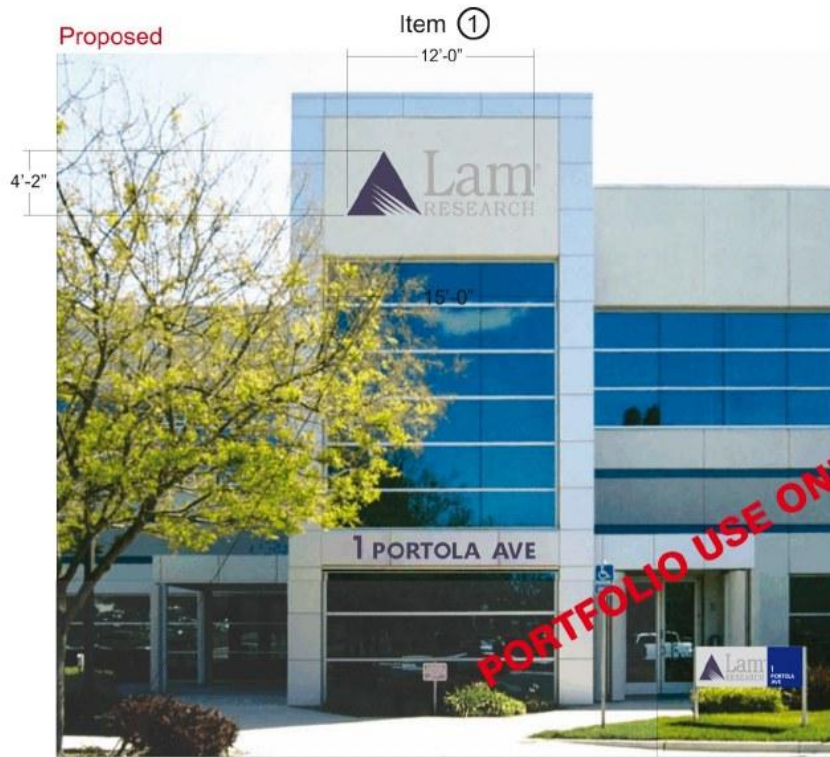

Front Entrance Elevation
Scale: 1/8" = 1'-0"

REVERSE PAN CHANNEL LETTERS
AND LOGO 1-1/2" PEGGED-OFF (MOUNT) TO FASCIA

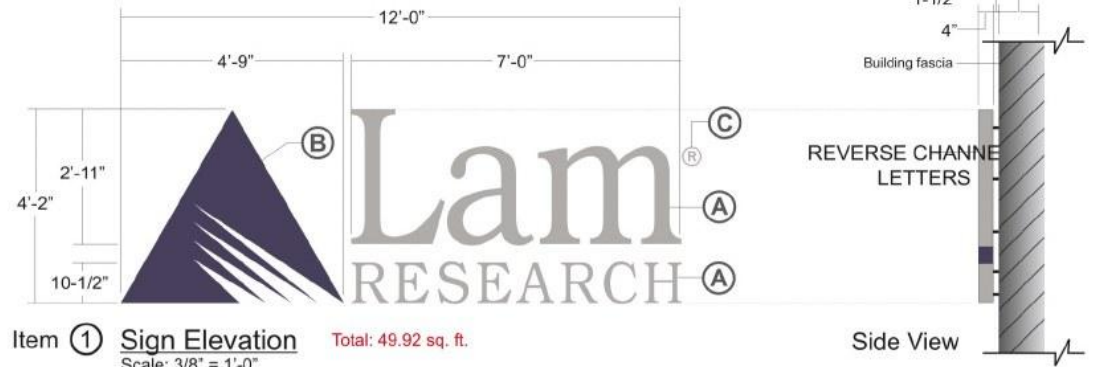

Sign Specifications: Single-Sided Wall Sign Qty: one (1) set of channel letters

- (A) INTERNALLY ILLUMINATED ALUMINUM FABRICATED 4" DEEP REVERSE CHANNEL LETTERS PAINTED "BLUE-SILVER" PMS 000. CLEAR LEXAN BACKINGS. 1-1/2" PEGGED OFF BUILDING. ILLUMINATION TO BE WHITE L.E.D.'S.
- (B) INTERNALLY ILLUMINATED ALUMINUM FABRICATED 4" DEEP REVERSE CHANNEL LOGO PAINTED "DUSTY BLUE" PMS 999. CLEAR LEXAN BACKINGS. 1-1/2" PEGGED OFF BUILDING. ILLUMINATION TO BE WHITE L.E.D.'S.
- (C) 3/16" THICK FCO WHITE ACRYLIC CIRCLE WITH "CIRCLED R" REGISTERED TRADEMARK SYMBOL TO BE BLACK HIGH PERFORMANCE VINYL APPLIED SURFACE MOUNTED TO BUILDING FASCIA.


ATTENTION: PROOF ALL DRAWINGS CAREFULLY! IT IS THE RESPONSIBILITY OF THE CUSTOMER TO APPROVE COLOR, STYLE, SHAPE, PROPORTION OF GRAPHICS AND LOGOS, AND SPELLING OF TRADEMARKS AND SERVICE MARKS

REVERSE PAN CHANNEL LETTERS
1-1/2" PEGGED-OFF (MOUNT) TO FASCIA

Proposed



South Elevation
Scale: 3/16" = 1'-0"

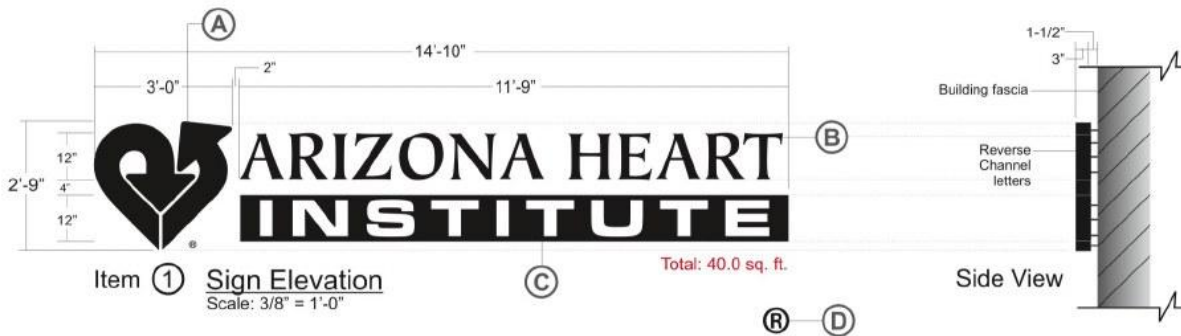

Sign Specifications: Single-Sided Wall Sign Qty: one (1) set of rev. channel letters/logo

- Ⓐ INTERNALLY ILLUMINATED SHEET METAL FABRICATED 3" DEEP REVERSE PAN CHANNEL LETTERS WITH PAINTED BLACK AND 1-1/2" PEGGED OFF BUILDING FASCIA. ILLUMINATION TO BE WHITE L.E.D.'S.
- Ⓑ INTERNALLY ILLUMINATED SHEET METAL FABRICATED 3" DEEP REVERSE PAN CHANNEL LETTERS WITH PAINTED BLACK AND 1-1/2" PEGGED OFF BUILDING FASCIA. ILLUMINATION TO BE WHITE L.E.D.'S.
- Ⓒ INTERNALLY ILLUMINATED SHEET METAL FABRICATED 3" DEEP REVERSE PAN CHANNEL LOGO BOX PAINTED BLACK WITH "INSTITUTE" ROUTED AND BACK WITH WHITE PLEX. 1-1/2" PEGGED OFF BUILDING FASCIA. ILLUMINATION TO BE WHITE L.E.D.'S.
- Ⓓ 3/16" THICK FCO WHITE ACRYLIC CIRCLE WITH "CIRCLED R" REGISTERED TRADEMARK SYMBOL TO BE BLACK HIGH PERFORMANCE VINYL APPLIED SURFACE MOUNTED TO BUILDING FASCIA.

ATTENTION: PROOF ALL DRAWINGS CAREFULLY! IT IS THE RESPONSIBILITY OF THE CUSTOMER TO APPROVE COLOR, STYLE, SHAPE, PROPORTION OF GRAPHICS AND LOGOS, AND SPELLING OF TRADEMARKS AND SERVICE MARKS

Ground Signs

Monuments, Pylons, Pole Signs

Directories, Wayfinding
Signage



ITEM ① SIGN MONUMENT ELEVATION
NOT TO SCALE



SIDE VIEW

THEME-DESIGN MONUMENT SIGN

QUANTITY: ONE (1) GROUND MONUMENT SIGN

SIGN SPECIFICATIONS:


- Ⓐ INTERNALLY ILLUMINATED ALUMINUM FABRICATED SIGN CABINET 3" DEEP PAINTED BRONZE SATIN. ROUTED ALUMINUM SIGN FACE WITH CLEAR ACRYLIC BACKING AND WHITE TRANSLUCENT VINYL APPLIED 2ND SURFACE. ILLUMINATION TO BE WHITE L.E.D.S. FOR FRONT LIT AND HALO ILLUMINATION. 1-1/2" PEGGED OFF BACKING PANEL
- ⒶI TWO (2) .030 ALUMINUM (LIGHTING REFLECTING) BACKING PANEL PAINTED SATIN GLOSS BLACK. SURFACE MOUNTED TO 3" SQUARE TUBE POSTS
- Ⓑ LETTER "B" NOT LISTED, INTENTIONALLY
- Ⓒ INTERNALLY ILLUMINATED ALUMINUM FABRICATED (CUSTOM-ROOF TOP) 38" DEEP CHANNEL LIGHT BOX PAINTED BRONZE SATIN. ROUTED ALUMINUM SIGN FACE WITH 1/2" CLEAR ACRYLIC PUSH-UP BACKED WITH CLEAR ACRYLIC. WHITE TRANSLUCENT VINYL APPLIED TO LOGO. ILLUMINATION TO BE WHITE L.E.D.S.
- Ⓓ TWO (2) 3" X 3" ALUMINUM SQUARE TUBING FOR SIGNAGE FRAME STRUCTURE PAINTED BLACK. CROSS BAR DECORATIVE SYSTEM TO BE 1" X 2" RECT. TUBING STOCK PAINTED BLACK
- Ⓔ ALUMINUM FABRICATED REVEL CAP TO BE PAINTED BRONZE SATIN
- Ⓕ STONE BASE BY OTHERS. CLIENT TO CHOICE STYLE AND COLOR

ATTENTION: PROOF ALL DRAWINGS CAREFULLY! IT IS THE RESPONSIBILITY OF THE CUSTOMER TO APPROVE COLOR, STYLE, SHAPE, PROPORTION OF GRAPHICS AND LOGOS, AND SPELLING OF TRADEMARKS AND SERVICEMARKS



SIGN MONUMENT ELEVATION
NOT TO SCALE

UP-SCALE MONUMENT SIGN

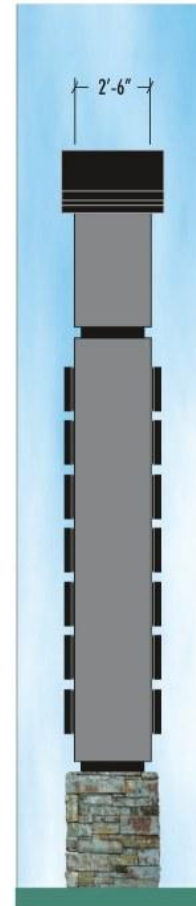

SIDE VIEW

QUANTITY: ONE (1) GROUND MONUMENT SIGN

SIGN SPECIFICATIONS:

- Ⓐ INTERNALLY ILLUMINATED ALUMINUM FABRICATED SIGN CABINET 30" DEEP PAINTED "BLUE" (TBD)

INDIVIDUAL SIGN CABINETS, BOTH SIDES, WITH ROUTED FACES BACKED WITH CLEAR PLEX AND BLUE TRANSLUCENT VINYL APPLIED

ILLUMINATION TO BE H.O. C.W. FLOURESCENT LAMPS

- > BOTTOM INSET WHITE PAINTED BAND NEAR MID-SECTION
- > ALUMINUM SIGN PANELS PAINTED HIGH GLOSS BLACK
- > ROUTED OUT ALUMINUM SIGN FACES WITH CLEAR PLEX BACKING AND WHITE TRANSLUCENT VINYL COPY
- > 2" ALUMINUM REVEALS PAINTED HIGH GLOSS BLACK
- > CENTER I.D. "T" TO BE 1/2" THICK PUSH-THRU COPY AND BACKED WITH CLEAR PLEX WITH WHITE TRANSLUCENT VINYL APPLIED
- > "T" TO BE 1/2" THICK PUSH-THRU LOGO AND BACKED WITH CLEAR PLEX WITH WHITE TRANSLUCENT VINYL APPLIED.
- > BLUE FLAGSTAFF STONE

ATTENTION: PROOF ALL DRAWINGS CAREFULLY! IT IS THE RESPONSIBILITY OF THE CUSTOMER TO APPROVE COLOR STYLE SHAPE PROPORTION OF GRAPHICS AND LOGOS AND SPELLING OF TRADEMARKS AND SERVICEMARKS

Technical Drawings


Shop Drawings, Installation Drawings,
Clear Sign Specifications, Value-Added
Engineering

Total Signage: 44.27 sq. ft. (LED Sign & Tenant Panels)

Proposed

Item ①

Total: 44.27 sq. ft.

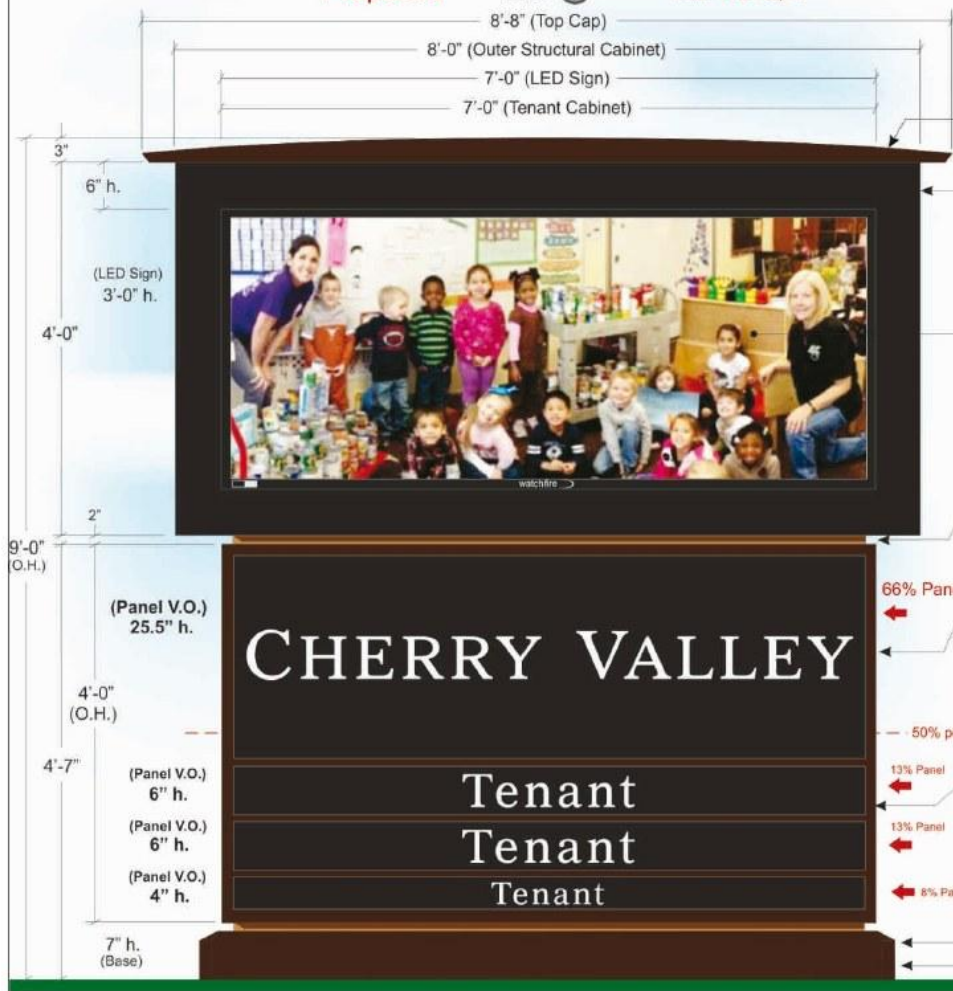

Important Fabricator & Installation Note:

South Side Facing LED Sign must have 20 degree angle Facing Lewis Road (Hwy 99)

Sign Specifications: Double-sided Sign Qty: one (1) Sign Monument, Sign Cabinet, etc
Qty: two (2) LED Signs

"Top Cap" to be Aluminum fabricated painted "Medium Carmel" PMS 729C with satin finish

"Outer Structural Cabinet"

Outer Structural Sign Cabinet to be Aluminum fabricated, 1-1/2" x 1-1/2" x 1/4" thick Aluminum Angle Welded at all points. Inner Cross-Members needed as required. Outer Covering to be .090" thick Aluminum Sheathing painted "Black" with satin finish. Fabricator note: Create Service Door on Outer Structural Sign Cabinet if required. Provide Vents on Outer Sign Cabinet as required

"Led Sign" (16mm)

Two (2) Internally Illuminated, Electronic Message Centers (EMCs) to be Single-sided, 16mm, "Full Color" RGB Display. EMC is a LED Sign manufactured by Watchfire. EMC Sign Cabinet finish, pre-manufactured Black. LED Sign is Single-faced, 5" deep, 3'-0" h. (36") x 7'-0" long. Matrix Size: 00" x 00", Display Capability. Matrix: "TBD" Remote Programmable via Ethernet Bridge or Wireless Networking. (Note: Mfg'er Spec Sheet for more info.)

"Reveals" to be 2" high, Aluminum fabricated, painted "Medium Carmel" PMS 729 C with satin finish

"Cherry Valley": 66%

"Center I.D. Sign Cabinet" to be Internally Illuminated, Aluminum fabricated, approximately 24" deep to be painted "Dark Earth Brown" PMS 4695 C with satin finish

Sign Panels are 3/16" thick White Acrylic with Background to be 3M "Black" #7725-12 Opaque Vinyl overlay with "Reversed-Out" White Copy (Tenant Panels are Changeable)

Viewing note: Only "Copy" Lights at night. Sign Panel is Opaque

Illumination: to be High Output, Cool White Fluorescent Lamps; OPTION: White LED Modules "TBD"

"Tenant 1": 13%, "Tenant 2": 13%, "Tenant 3": 8%


"Partnership Tenant Sign Cabinet" to be internally Illuminated, Aluminum fabricated 24" deep painted "Dark Earth Brown" PMS 4695 C with satin finish

Sign Panels are 3/16" thick White Acrylic with background to be 3M "Black" #7725-12 Opaque Vinyl overlay with "Reversed-Out" White Copy (Tenant Panels are Changeable)

Viewing note: Only "Copy" Lights at night. Sign Panel is Opaque

Illumination: to be High Output, Cool White Fluorescent Lamps; OPTION: White LED Modules "TBD"

Alum. fabricated Base Cover to be painted "Dark Earth Brown" PMS 4695 C w/ satin finish
Steel Support Pole (one unit) to be approx. 8" dia. to run in Center of Sign Monument into Concrete Footer (size to be determined)

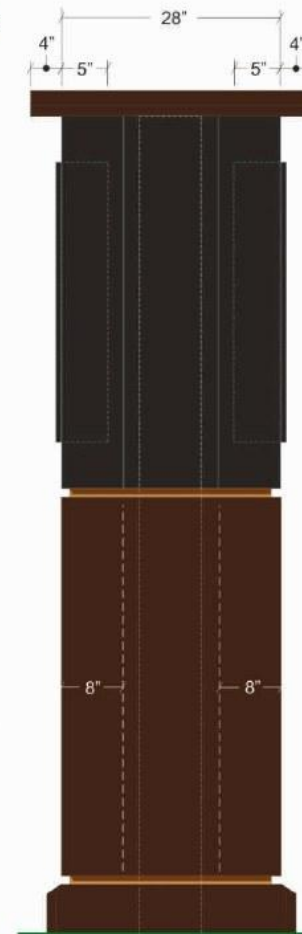

Side View

Sign Monument Elevation

Scale: 3/4" = 1'-0"

ATTENTION: PROOF ALL DRAWINGS CAREFULLY! IT IS THE RESPONSIBILITY OF THE CUSTOMER TO APPROVE COLOR, STYLE, SHAPE, PROPORTION OF GRAPHICS AND LOGOS, AND SPELLING OF TRADEMARKS AND SERVICEMARKS

Item ①

Structural & Installation Detail

Scale: none



Installation Specifications

Steel Support Pipe and Concrete Footer Specs:

- (A) One (1) 1/4" thick x 8" dia. (Schedule 40) Steel Support Pipe to be (total length) 13'-6" long embedded into Concrete Footer this depth: 4'-6" (54")
- (B) Outer Structural Sign Cabinet to be Aluminum fabricated, 1-1/2" x 1-1/2" x 1/4" Aluminum Angle "Welded" at all points. Inner Cross-Members needed as required. Outer Covering to be .090" thick Aluminum Sheathing painted "Black" with satin finish

Two (2) internally Illuminated, Electronic Message Centers (EMCs) to be Single-sided, 16mm, "Full Color" RGB Display. EMC is a LED Sign manufactured by Watchfire. EMC Sign Cabinet finish, pre-manufactured Black.
LED Sign is Single-faced, 5" deep, 3'-0" h. (36") x 7'-0" long
- (C) Pre-made Steel Angle "L" Clip Mounts fabricated for Sign Cabinet to fasten to 8" dia., Schedule 40 Steel Support Pipe
Fabrication note: Steel Angle "L" Clip mounts to be "Welded" to frame
- (D) Concrete Footer to be standard low grade pour for Pipe concrete, Poured-in-Place with pre-made Hole, Forms (if required), Rebar, ir required. Note: This Sign Monument is non-electrical


Installation: ground mounted Sign Monument with one (1) Vertical Steel Support Pipe and Concrete

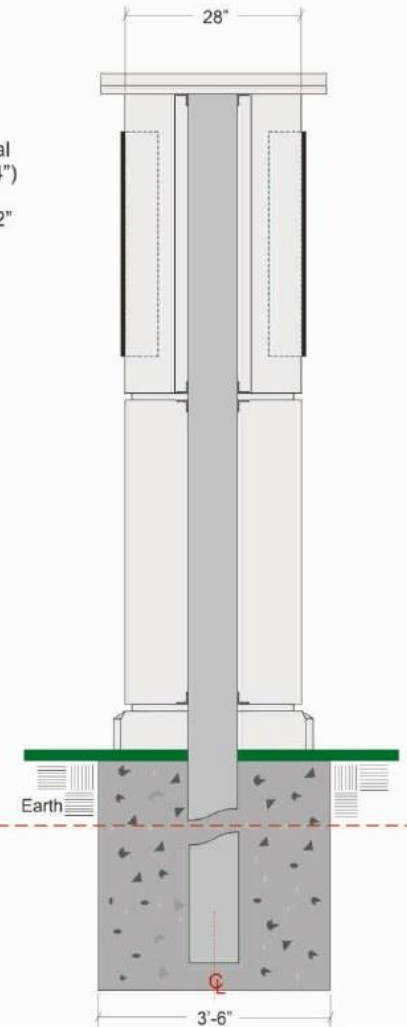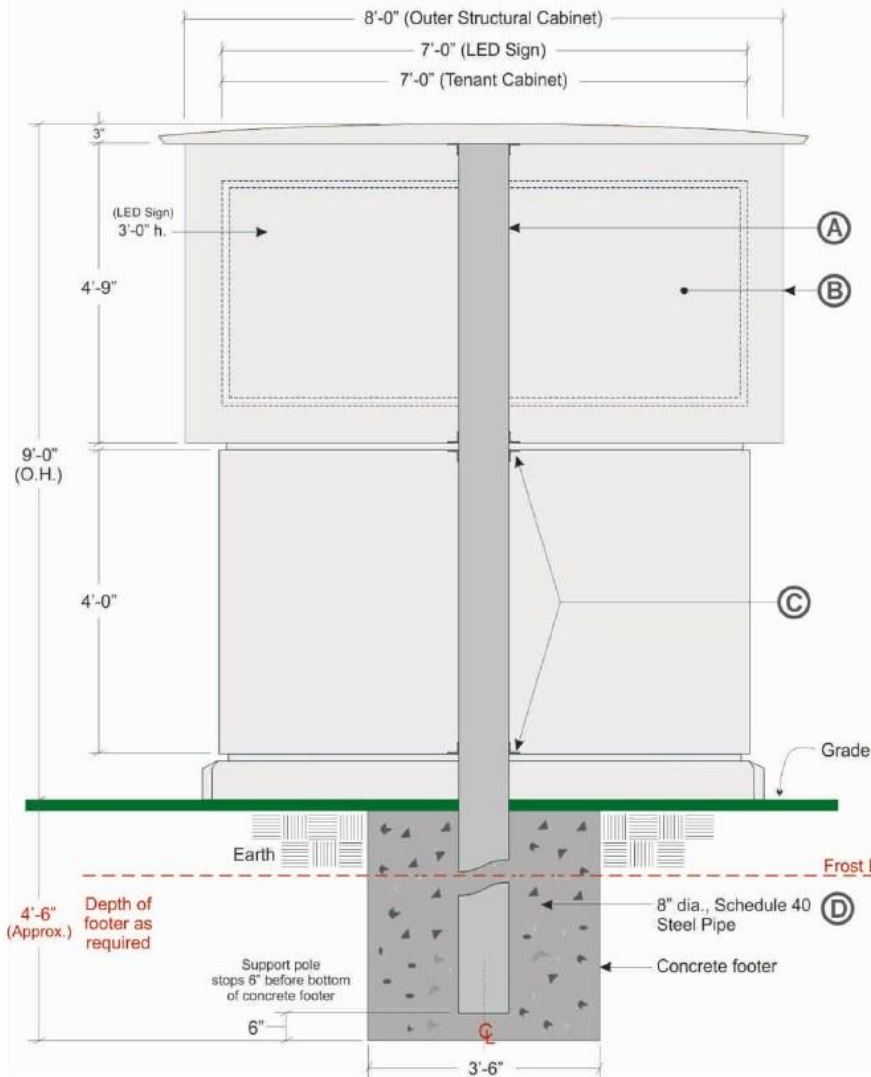

(W) **WIND RATING**
Installation note: Sign Cabinet and Installation is rated for a minimum of 124 mph

(S) **SNOW RATING**
Installation note: Sign Cabinet and Installation is rated for a 30 lbs/square foot

ATTENTION: PROOF ALL DRAWINGS CAREFULLY! IT IS THE RESPONSIBILITY OF THE CUSTOMER TO APPROVE COLOR, STYLE, SHAPE, PROPORTION OF GRAPHICS AND LOGOS, AND SPELLING OF TRADEMARKS AND SERVICEMARKS

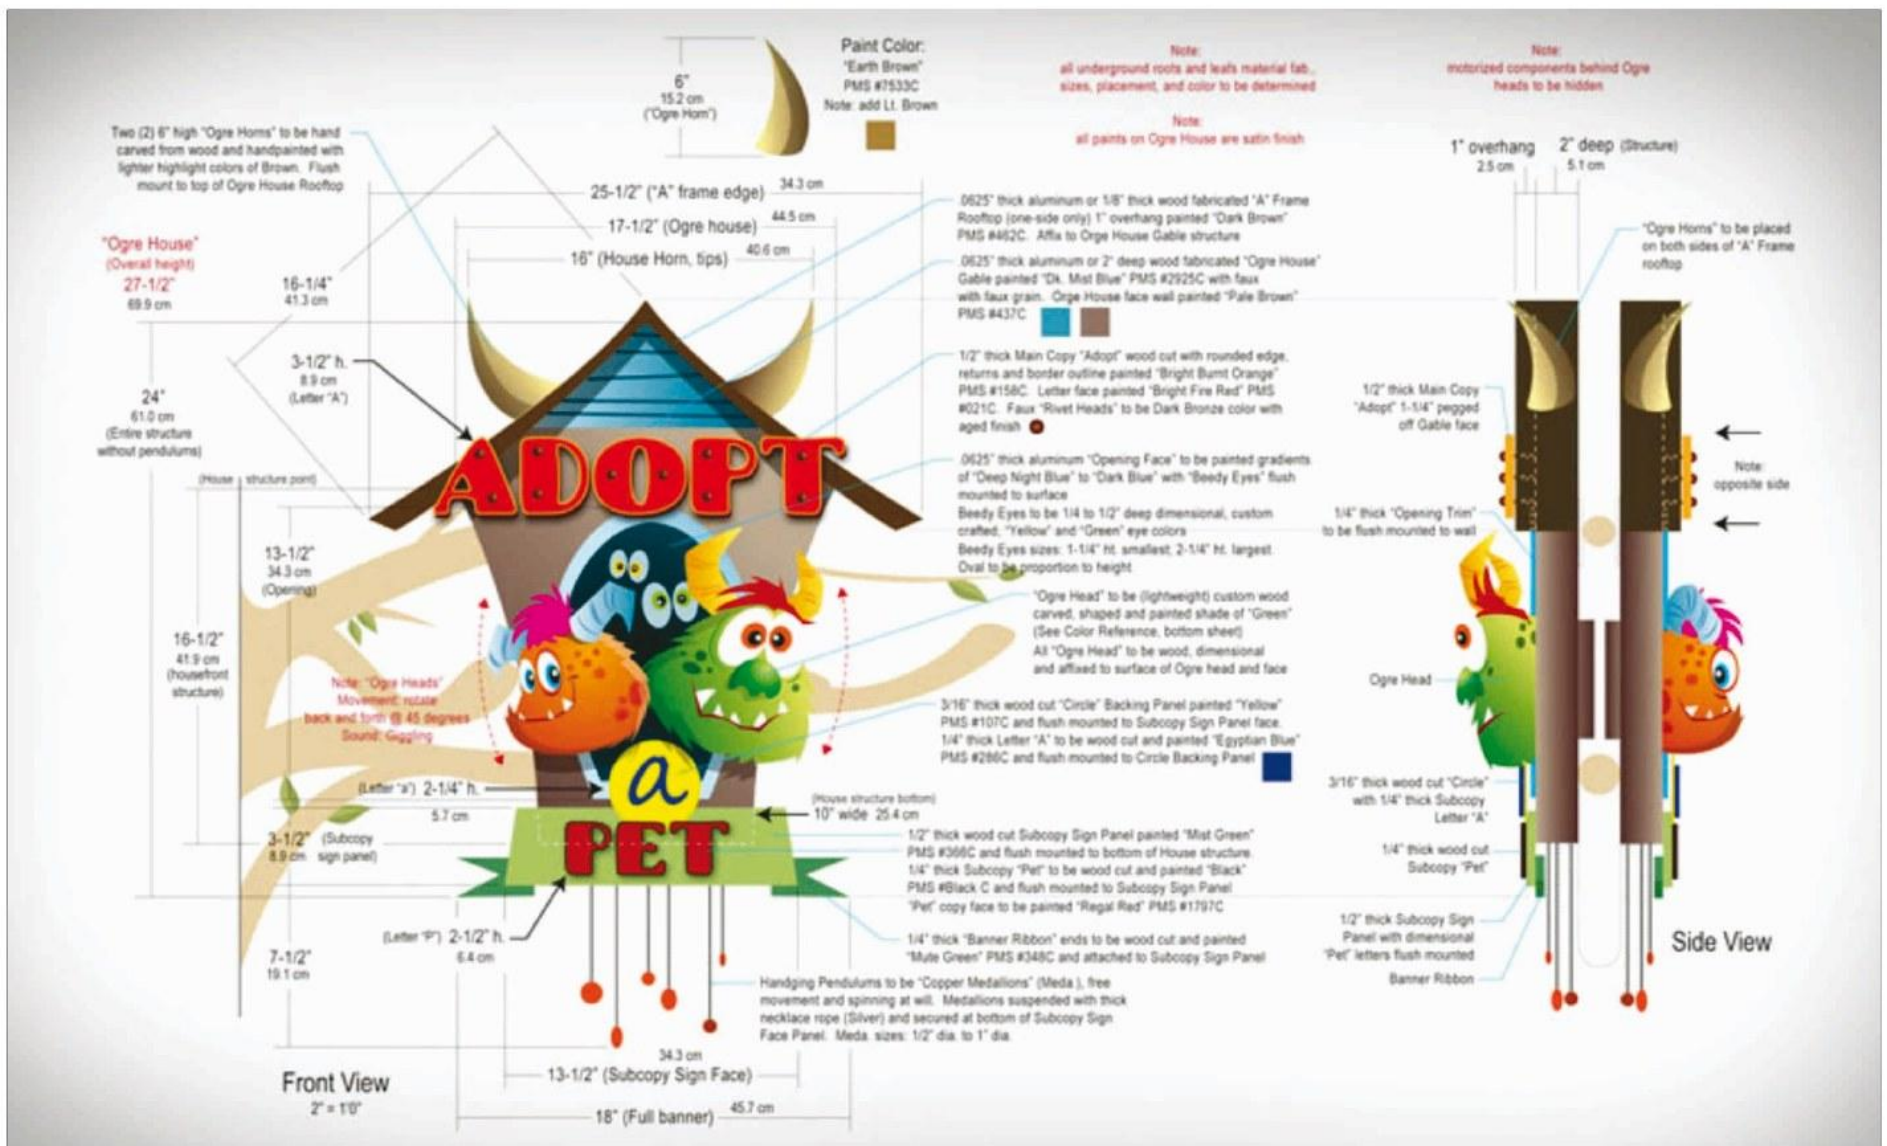

ATTENTION: PROOF ALL DRAWINGS CAREFULLY! IT IS THE RESPONSIBILITY OF THE CUSTOMER TO APPROVE COLOR, STYLE, SHAPE, PROPORTION OF GRAPHICS AND LOGOS, AND SPELLING OF TRADEMARKS AND SERVICEMARKS